## LEGEND

- ▲ . . . . . EXISTING GPS CONTROL STATIONS
- ○ . . . . . EXISTING MONUMENTS SUITABLE FOR GPS OBSERVATION AS NOTED ON SHEET 7
- △ . . . . . SET FENO MONUMENT SEE DETAIL "A" SHEET 7
- ⊘ . . . . . FOUND CALTRANS MONUMENT AS NOTED ON SHEET 7
- ⚠ . . . . . SET 2" BRASS DISK IN CONC. STRUCTURE AS NOTED ON SHEET 7

SEE SHEET 6 FOR COORDINATES
SEE SHEET 7 FOR MONUMENT DESCRIPTIONS

STREET LOCATIONS SHOWN ARE APPROXIMATE ONLY

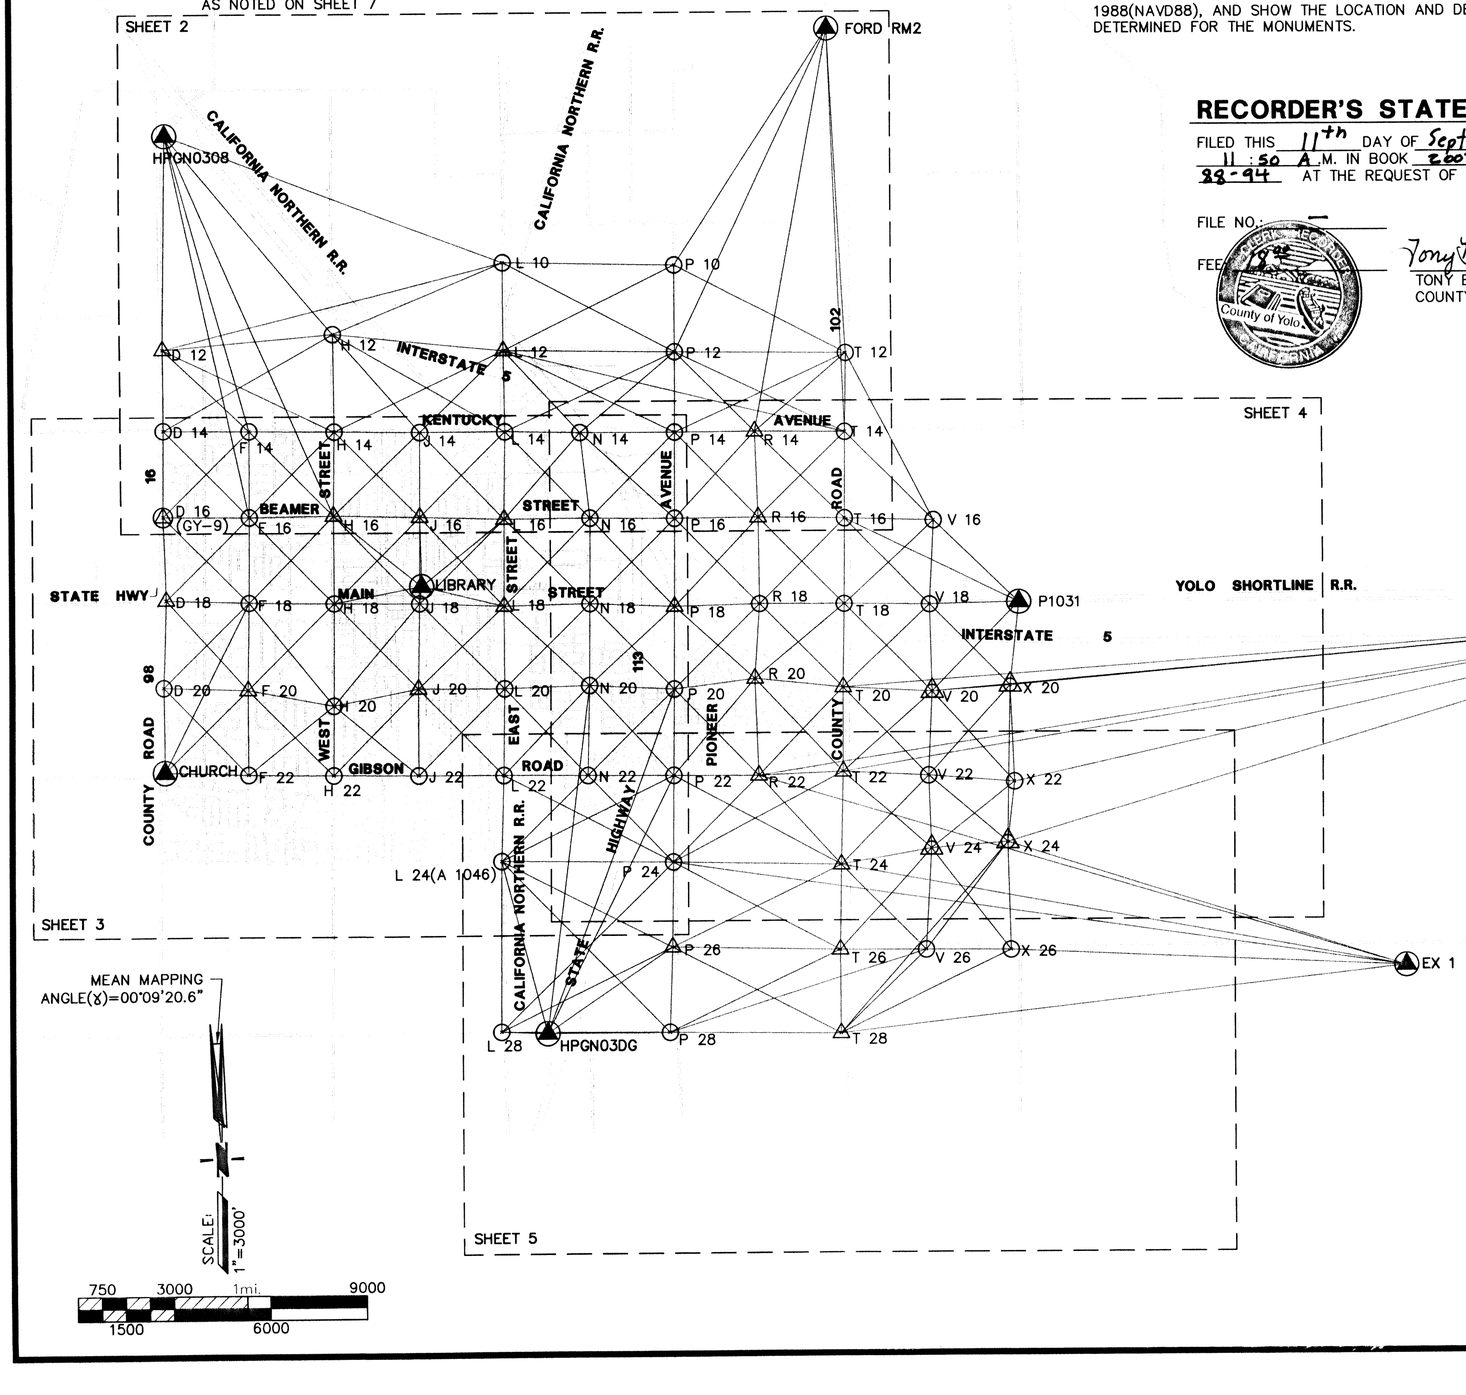


MEAN MAPPING ANGLE(γ)=00°09'20.6"

SCALE: 1"=3000'

750 3000 1mi. 9000
1500 6000

## NOTES

1) THE COORDINATES SHOWN ON THIS MAP ARE BASED ON THE 1999 YOLO COUNTY GPS SUBSIDENCE SURVEY, A PART OF THE CALIFORNIA HIGH PRECISION GEODETIC NETWORK(HPGN)(EPOCH 1999.51) ADJUSTMENT OF THE NORTH AMERICAN DATUM OF 1983(NAD83). DISTANCES SHOWN ON THIS MAP, OR COMPUTED FROM THE COORDINATES SHOWN HEREON ARE "GRID DISTANCES", AND SHOULD BE CONVERTED TO "GROUND" DISTANCES IN ORDER TO BE COMPATIBLE WITH MEASUREMENTS MADE ON THE GROUND USING CONVENTIONAL SURVEYING TECHNIQUES. TO OBTAIN "GROUND" DISTANCES, DIVIDE THE "GRID" DISTANCE BY THE "COMBINATION FACTOR". TO OBTAIN "GRID" DISTANCES, MULTIPLY THE "GROUND" DISTANCE BY THE "COMBINATION FACTOR". COMBINATION FACTORS FOR EACH POINT ARE INCLUDED IN THE COORDINATE LISTINGS.

2) THIS RECORD OF SURVEY IS INTENDED TO BE A MONUMENTATION MAP ONLY. IT DOES NOT DEFINE PROPERTY BOUNDARY LOCATIONS. THE SOLE PURPOSE IS TO ESTABLISH A HORIZONTAL AND VERTICAL CONTROL NETWORK FOR THE CITY OF WOODLAND PUBLIC WORKS DEPARTMENT, CONSTRAINED TO THE CALIFORNIA HIGH PRECISION GEODETIC NETWORK, USING GLOBAL POSITIONING SURVEY TECHNIQUES, AND CONSTRAINED TO NORTH AMERICAN VERTICAL DATUM OF 1988(NAVD88), AND SHOW THE LOCATION AND DESCRIPTION OF MONUMENTS FOUND OR SET, ALONG WITH THE NAD83–1999 STATE PLANE COORDINATES DETERMINED FOR THE MONUMENTS.

## RECORDER'S STATEMENT

FILED THIS 11th DAY OF September, 2002 AT 11:50 A.M. IN BOOK 2002 OF MAPS AT PAGE 88-94 AT THE REQUEST OF YOLO COUNTY.

FILE NO.: —

FEE: 0.00

Tony Bernhard by Victoria Barnes Deputy

TONY BERNHARD
COUNTY CLERK/RECORDER

## SURVEYOR'S STATEMENT

THIS MAP CORRECTLY REPRESENTS A SURVEY MADE BY ME, OR UNDER MY DIRECTION, IN CONFORMANCE WITH THE REQUIREMENTS OF THE LAND SURVEYOR'S ACT AT THE REQUEST OF THE CITY OF WOODLAND PUBLIC WORKS DEPARTMENT IN MARCH AND APRIL, 2002

Mark J. Bardakjian

MARK JAMES BARDAKJIAN L.S. 4567
LICENSE EXPIRES 9–30–03

## COUNTY SURVEYOR'S STATEMENT

THIS MAP HAS BEEN EXAMINED IN ACCORDANCE WITH SECTION 8766 OF THE LAND SURVEYOR'S ACT THIS 10TH DAY OF SEPTEMBER 2002.

Kenneth A. Misner LS 4105

KENNETH A. MISNER COUNTY SURVEYOR
EXP: 6-30-04

Yolo County
Book of Maps
2002
Page 88

# RECORD OF SURVEY
# CITY OF WOODLAND
## GEODETIC CONTROL SURVEY-2002
### INCLUDING SECTIONS IN PORTIONS OF RANCHO RIO JESUS MARIA; T.10 N., R.02 E.; T.09 N., R.02 E.; M.D.M. CITY OF WOODLAND YOLO COUNTY, CALIFORNIA

SCALE: 1"=3000' SEPTEMBER 5, 2002


**ANDREGG, INC.**
SURVEYING • MAPPING • GEOMATICS
AUBURN, CALIFORNIA
(530) 885-7072


SHEET 1 OF 7

DATE OF GROUND SURVEYS:
JANUARY–MAY, 2002

HORIZONTAL DATUM:
NAD83(1999.51)
CALIFORNIA STATE PLANE COORDINATES ZONE 2

VERTICAL DATUM:
NAVD88 BASED ON YOLO COUNTY GPS SUBSIDENCE SURVEY